
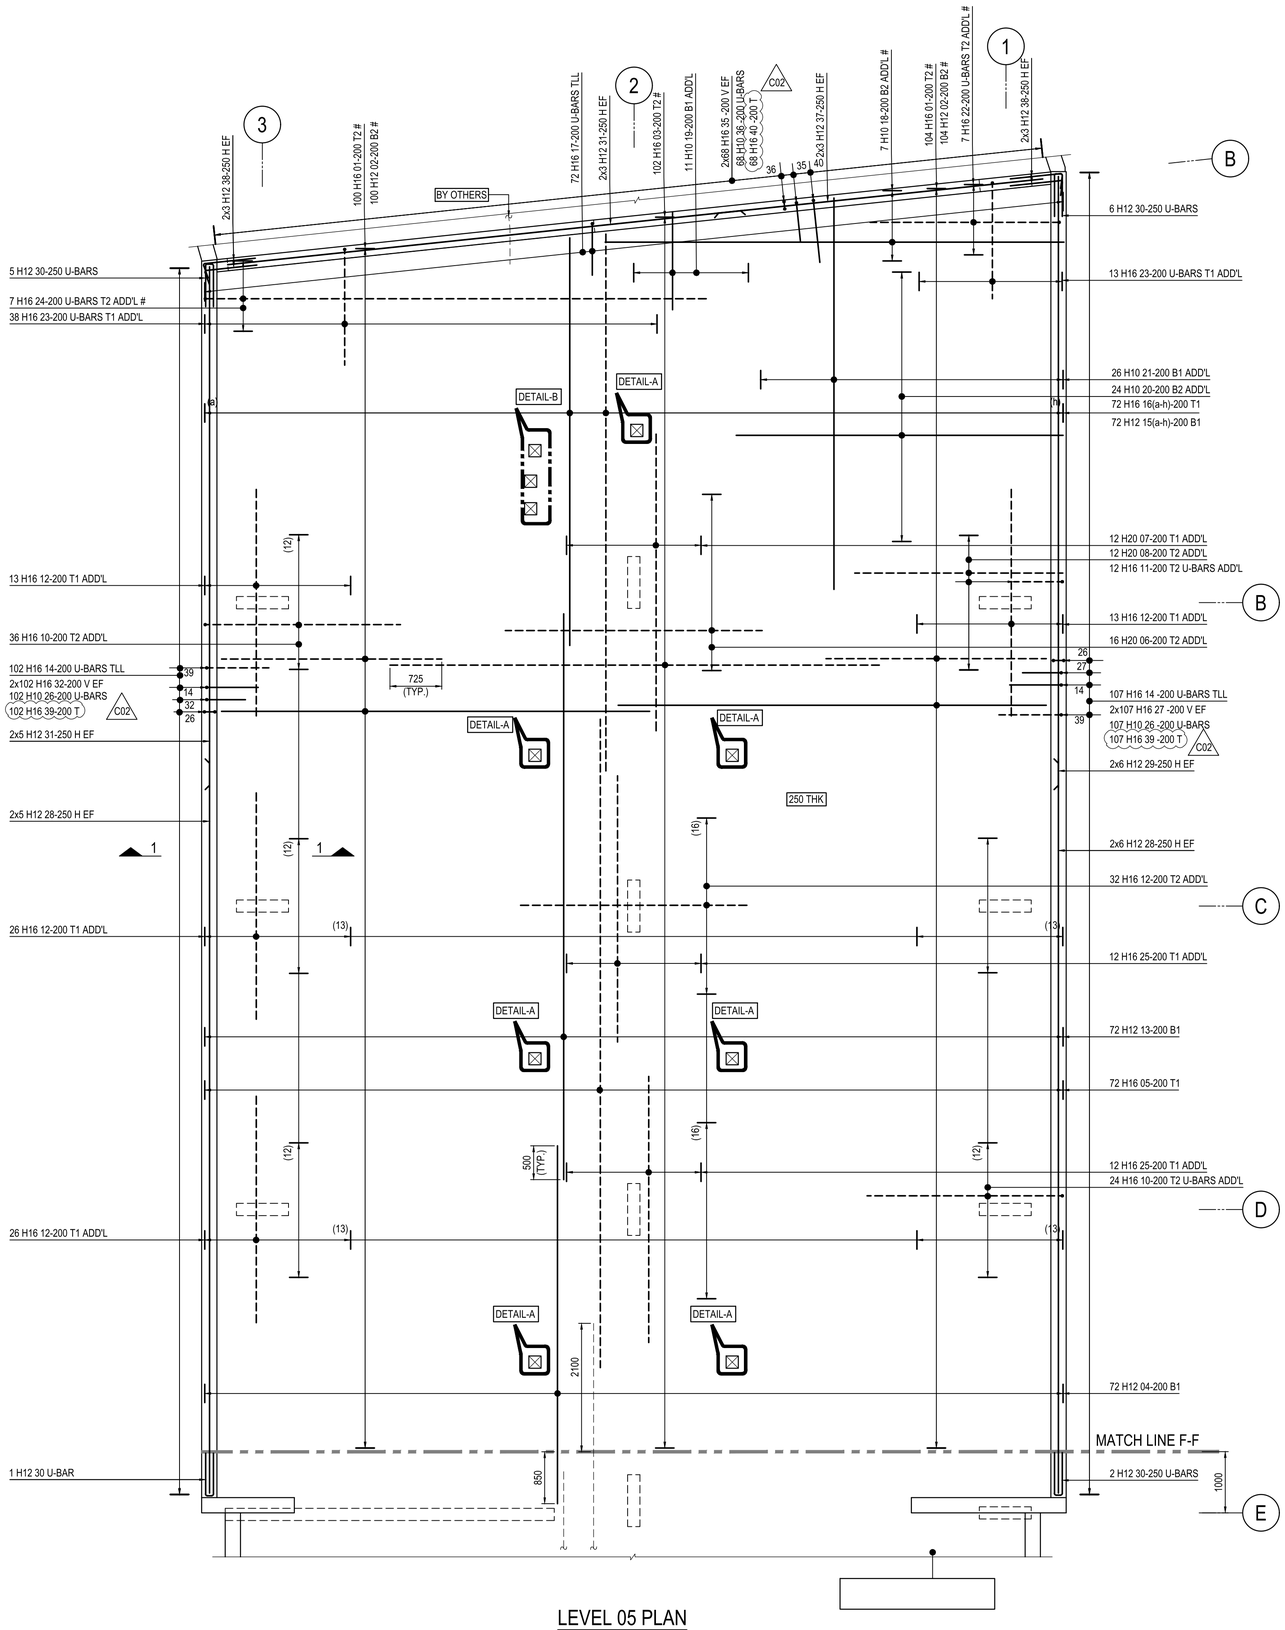


LEVEL 05 PLAN


SCALE 1:50

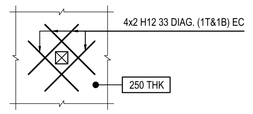

DETAIL-A


SCALE 1:50

(7 NOS REQ'D)

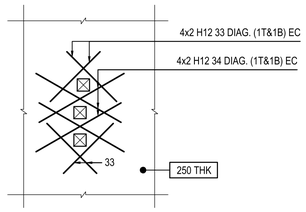

DETAIL-B

SCALE 1:50

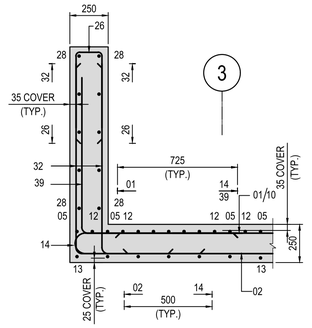

BARS THUS MARKED # TO BE SPLAYED ON SITE TO SUIT

SECTION 1-1

SCALE 1:20

CLOUDREBAR TECH
DETAILED BY
cloudrebartech.com
admin@cloudrebartech.com